Name of Work :- Construction of lead of drain to connect strom water drain at Dasarahalli in Ward No.06

Asst. Executive Engineer
Project Division
Yelahanka Zone
BBMP, Bangalore - 92

Scanned by TapScanner

Name of Work :- Construction of lead of drain to connect strom water drain at Dasarahalli in Ward No.06

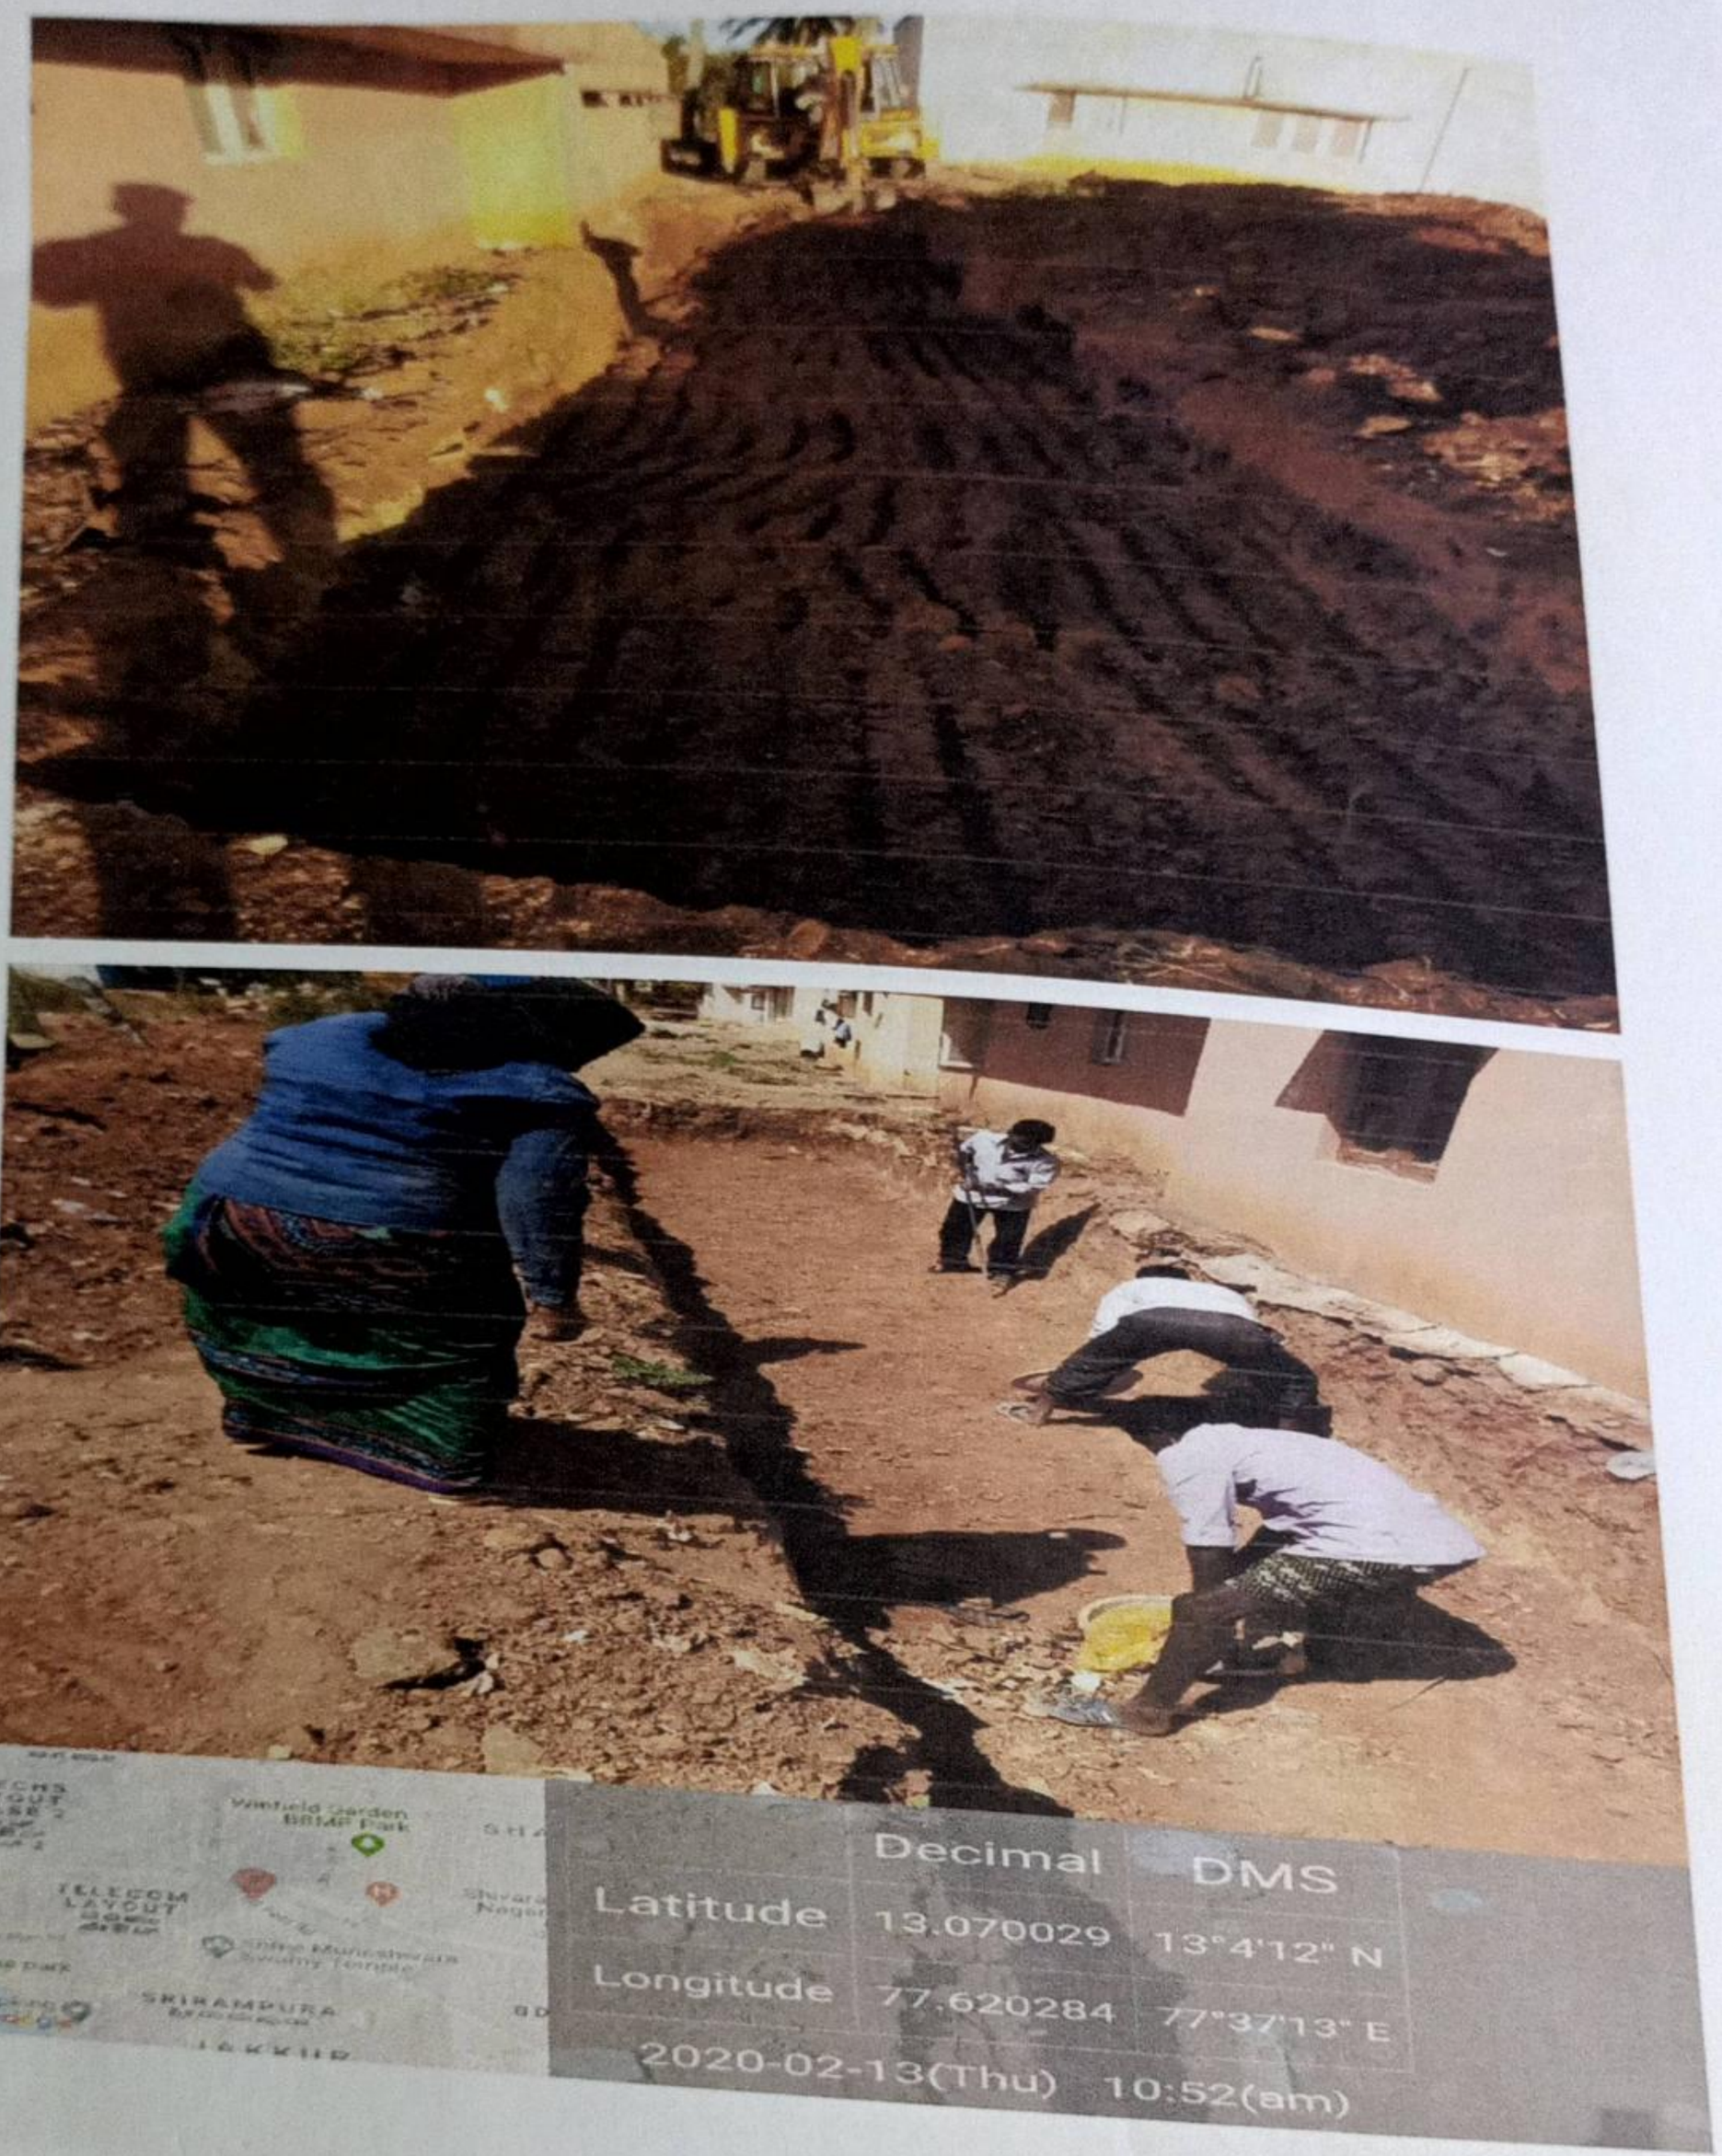

Asst. Executive Engin
Project Division
Yelahanka Zone
BBMP, Bangalore - 5

Scanned by TapScanner

Name of Work :- Construction of lead of drain to connect strom water drain at Dasarahalli in Ward No.06

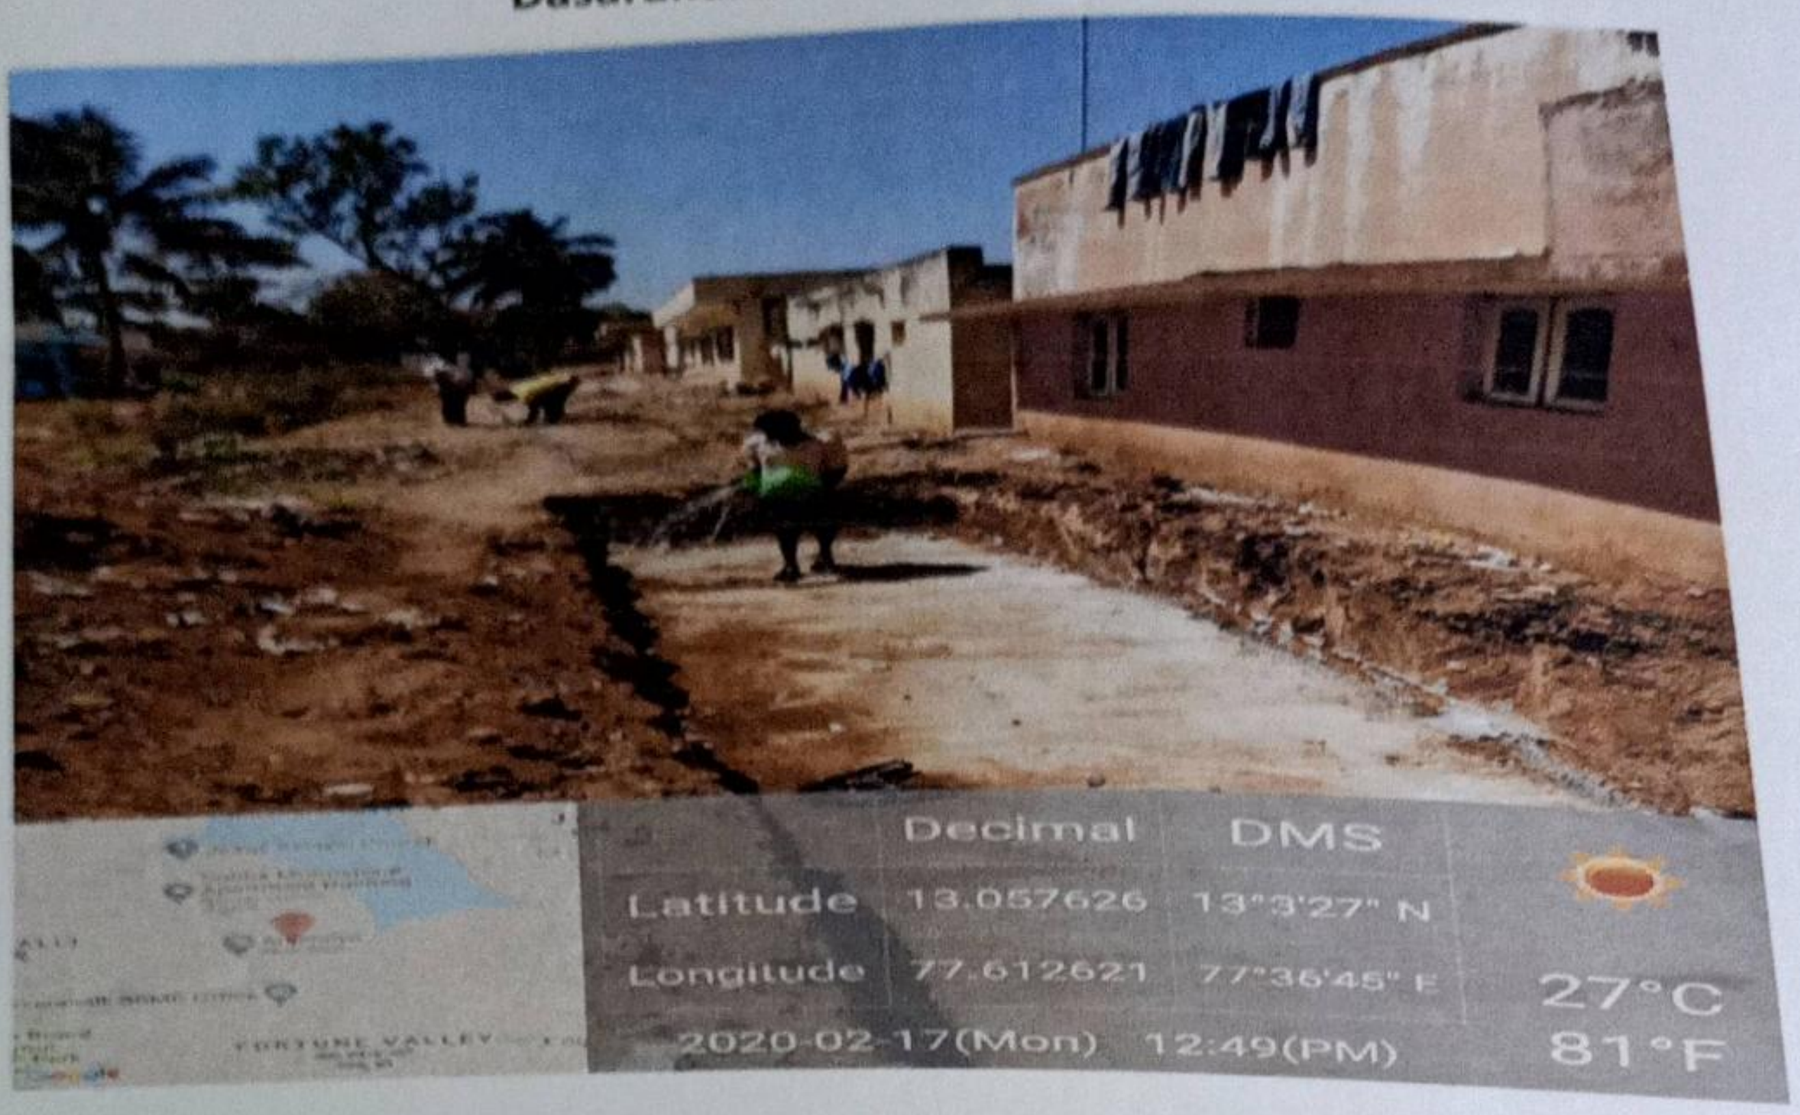

Asst. Executive Engine
Project Division
Yelahanka Zone
BBMP, Bangalore - 9

Scanned by TapScanner

Name of Work :- Construction of lead of drain to connect strom water drain at Dasarahalli in Ward No.06

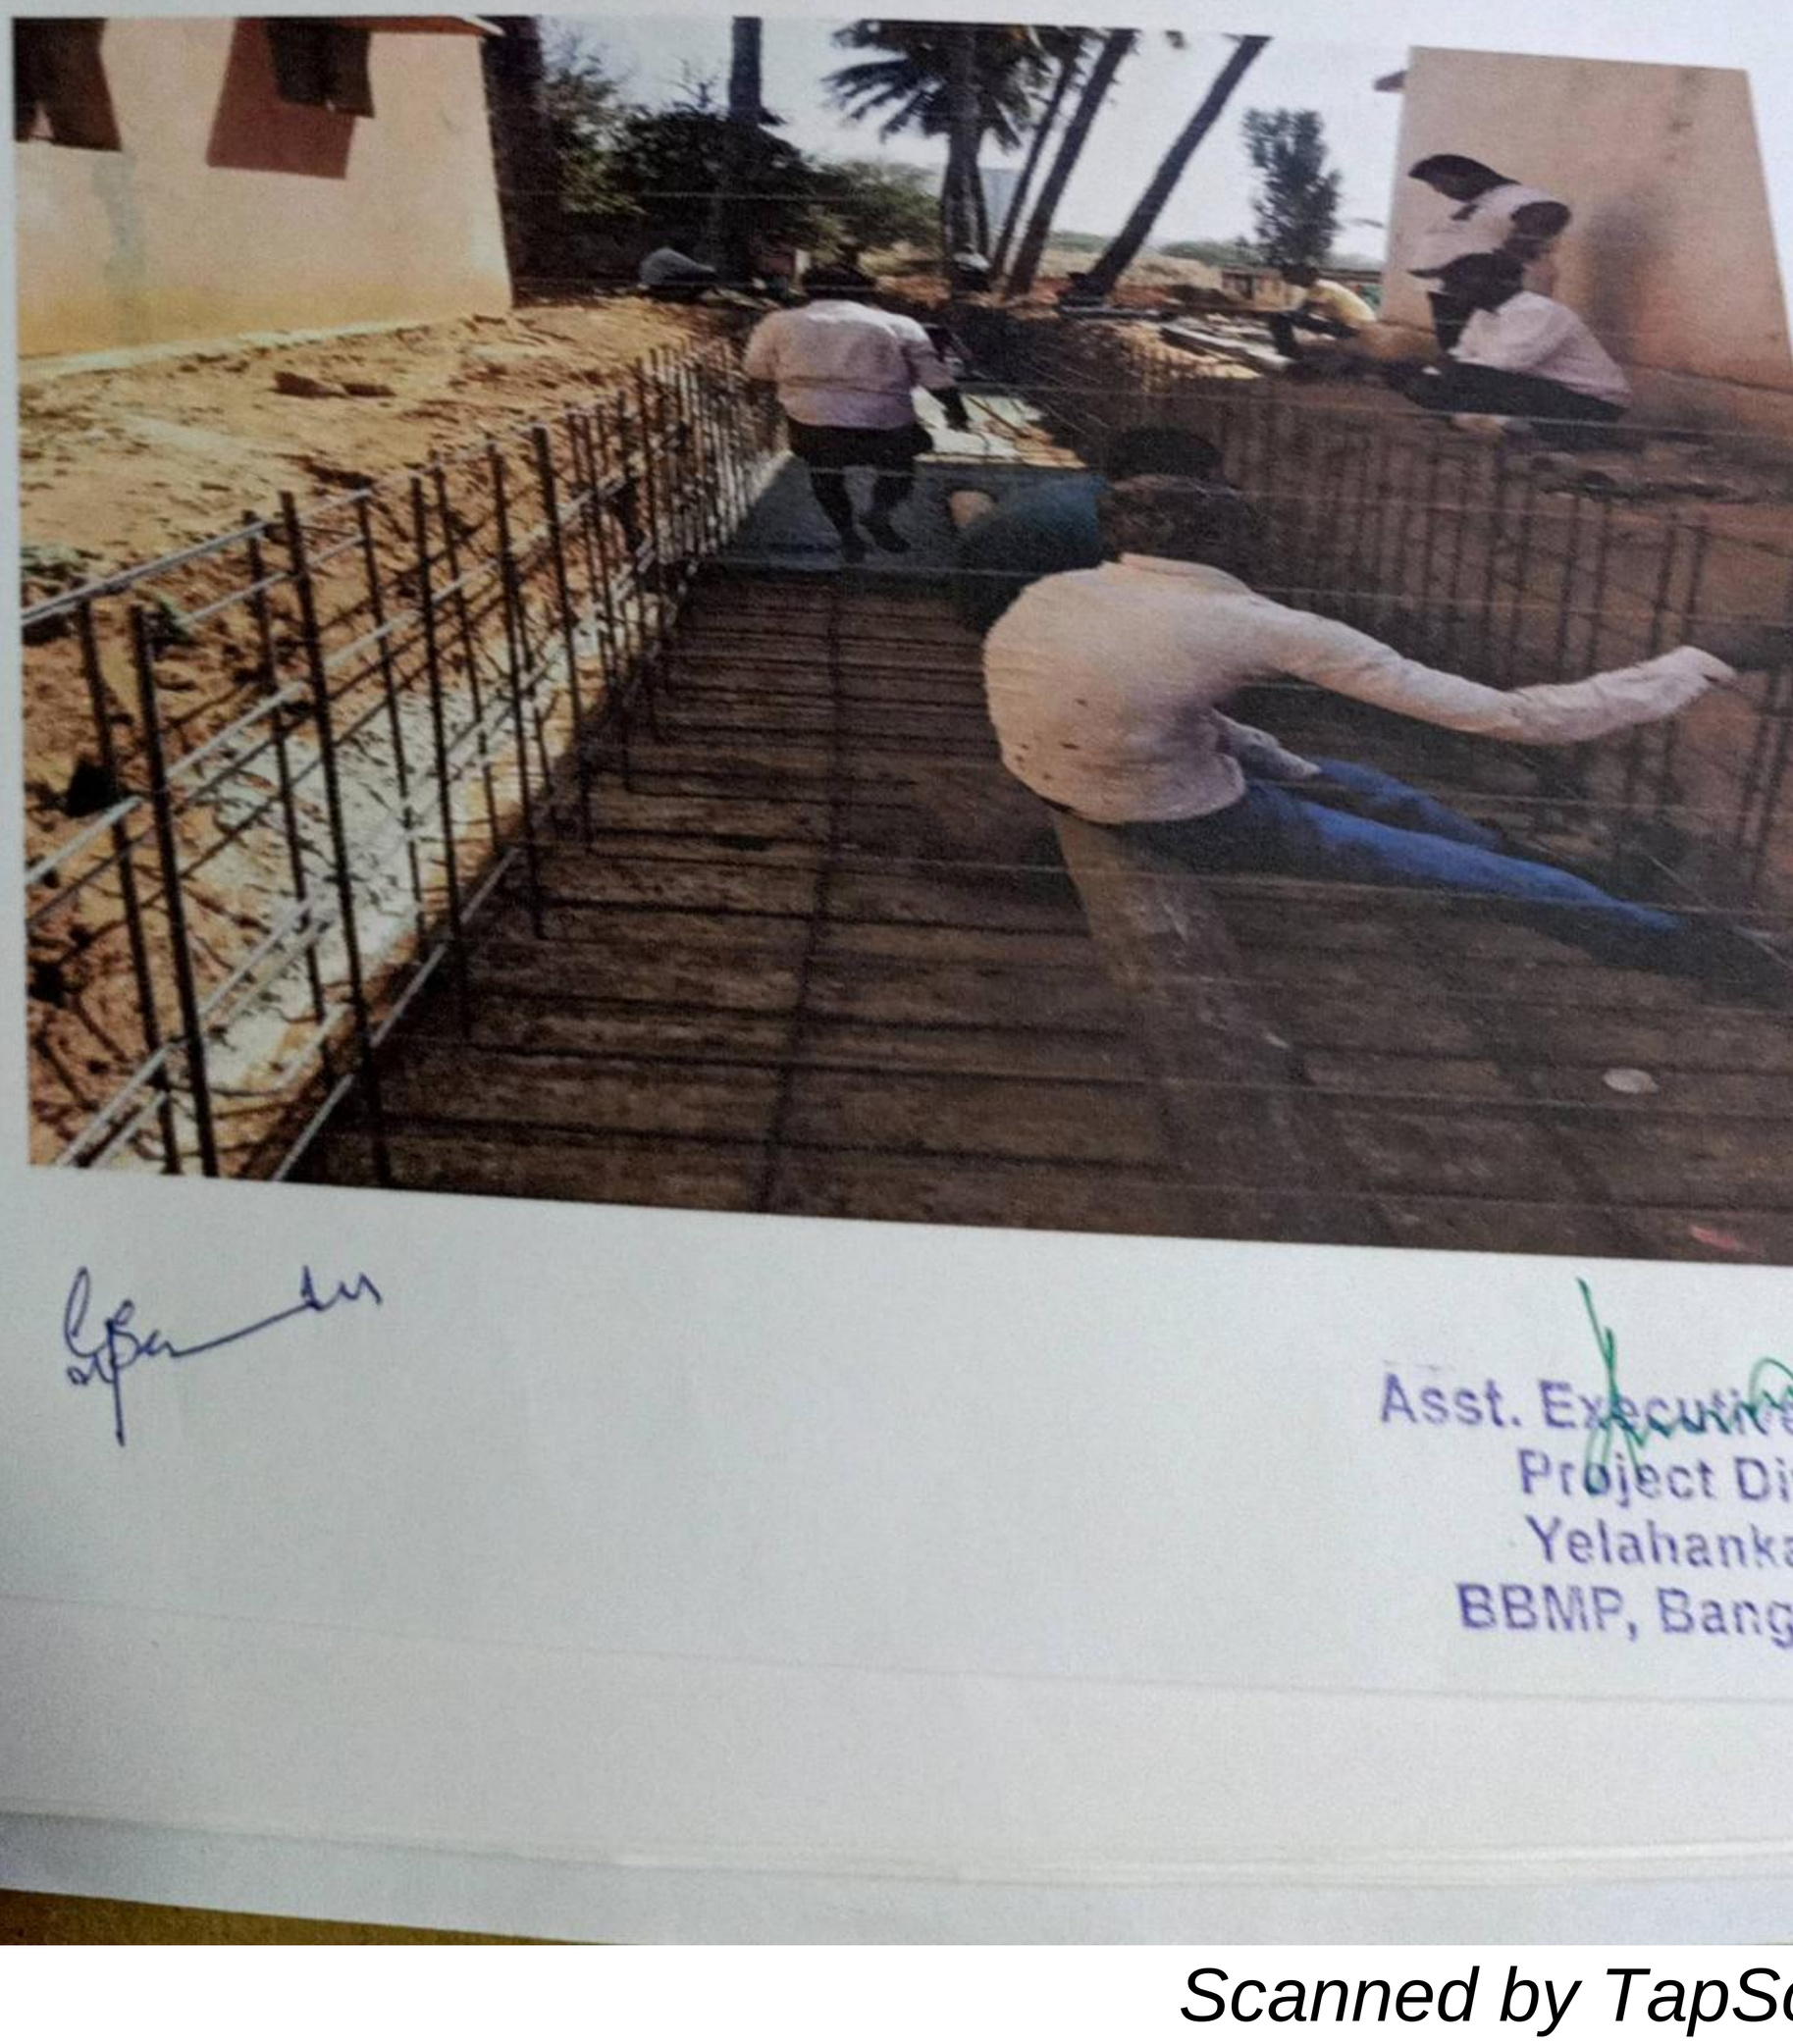

Asst. Executive Engi
Project Division
Yelahanka Zone
BBMP, Bangalore

Scanned by TapScanner

Name of Work :- Construction of lead of drain to connect strom water drain at Dasarahalli in Ward No.06

Scanned by TapScanner

Name of Work :- Construction of lead of drain to connect strom water drain at Dasarahalli in Ward No.06

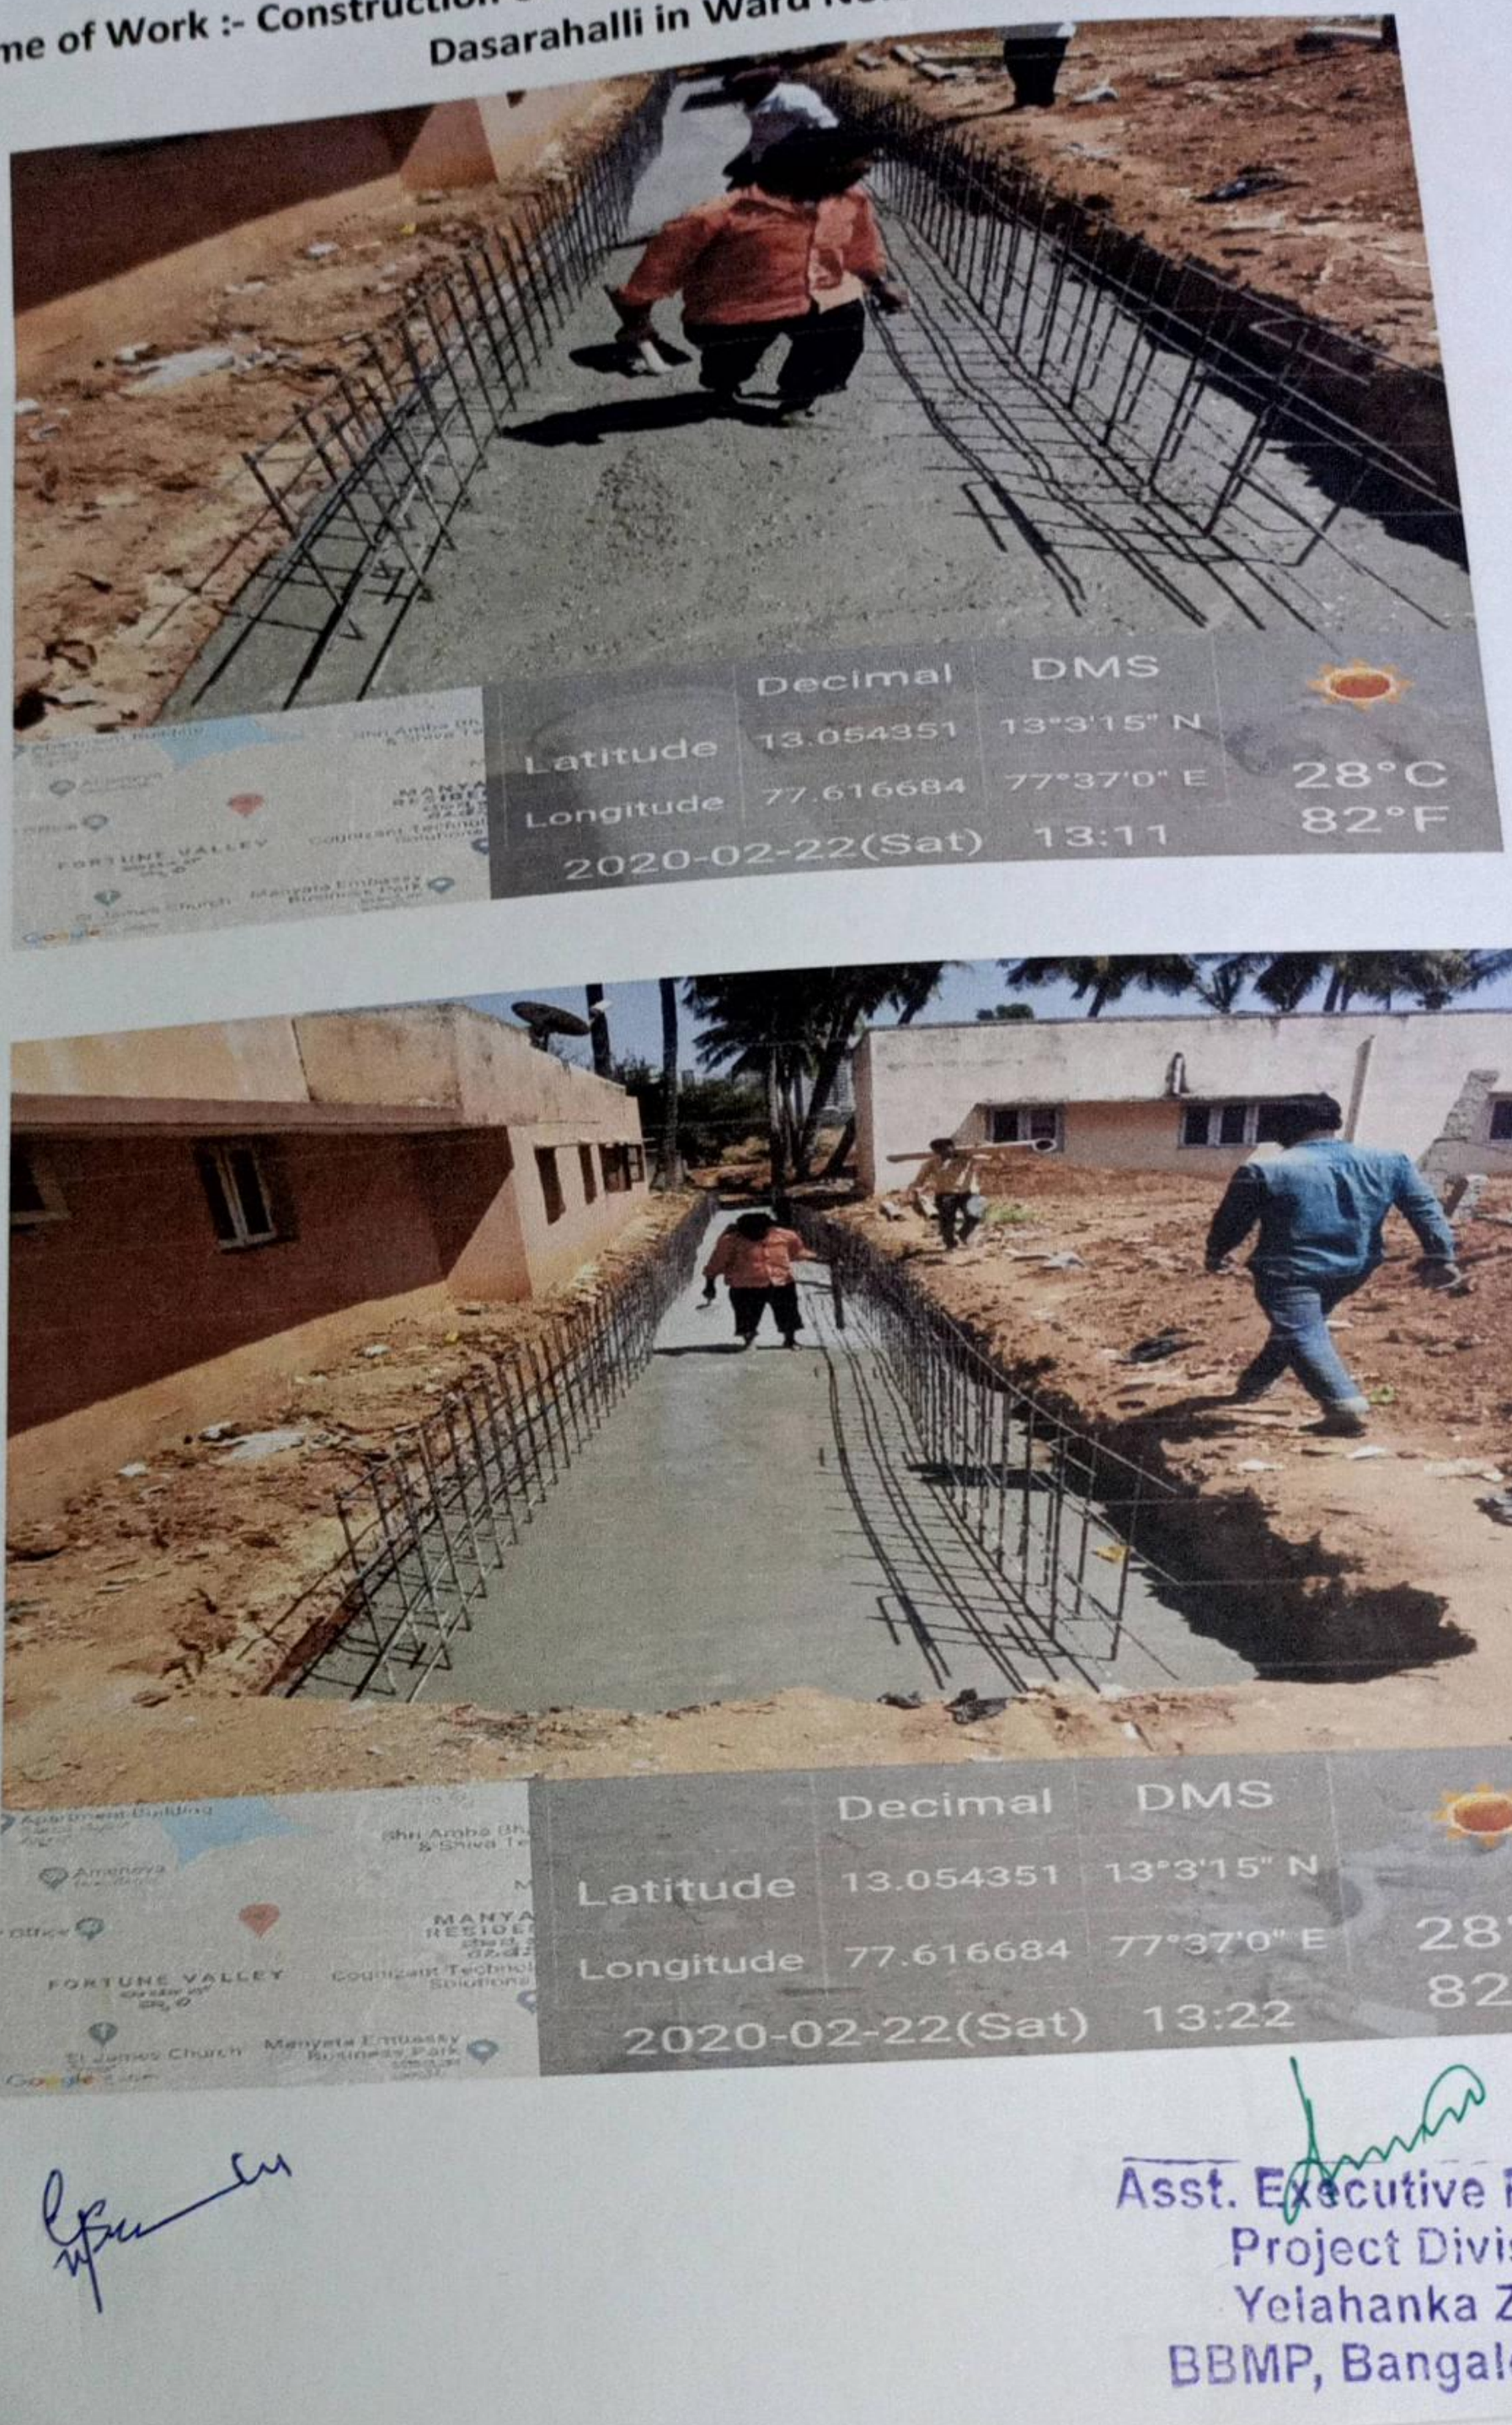

Asst. Executive Engineer
Project Division
Yelahanka Zone
BBMP, Bangalore - 92

Scanned by TapScanner

Name of Work :- Construction of lead of drain to connect strom water drain at Dasarahalli in Ward No.06

Asst. Executive Engineer
Project Division
Yelahanka Zone
BBMP, Bangalore - 92

Scanned by TapScanner

Name of Work :- Construction of lead of drain to connect strom water drain at Dasarahalli in Ward No.06

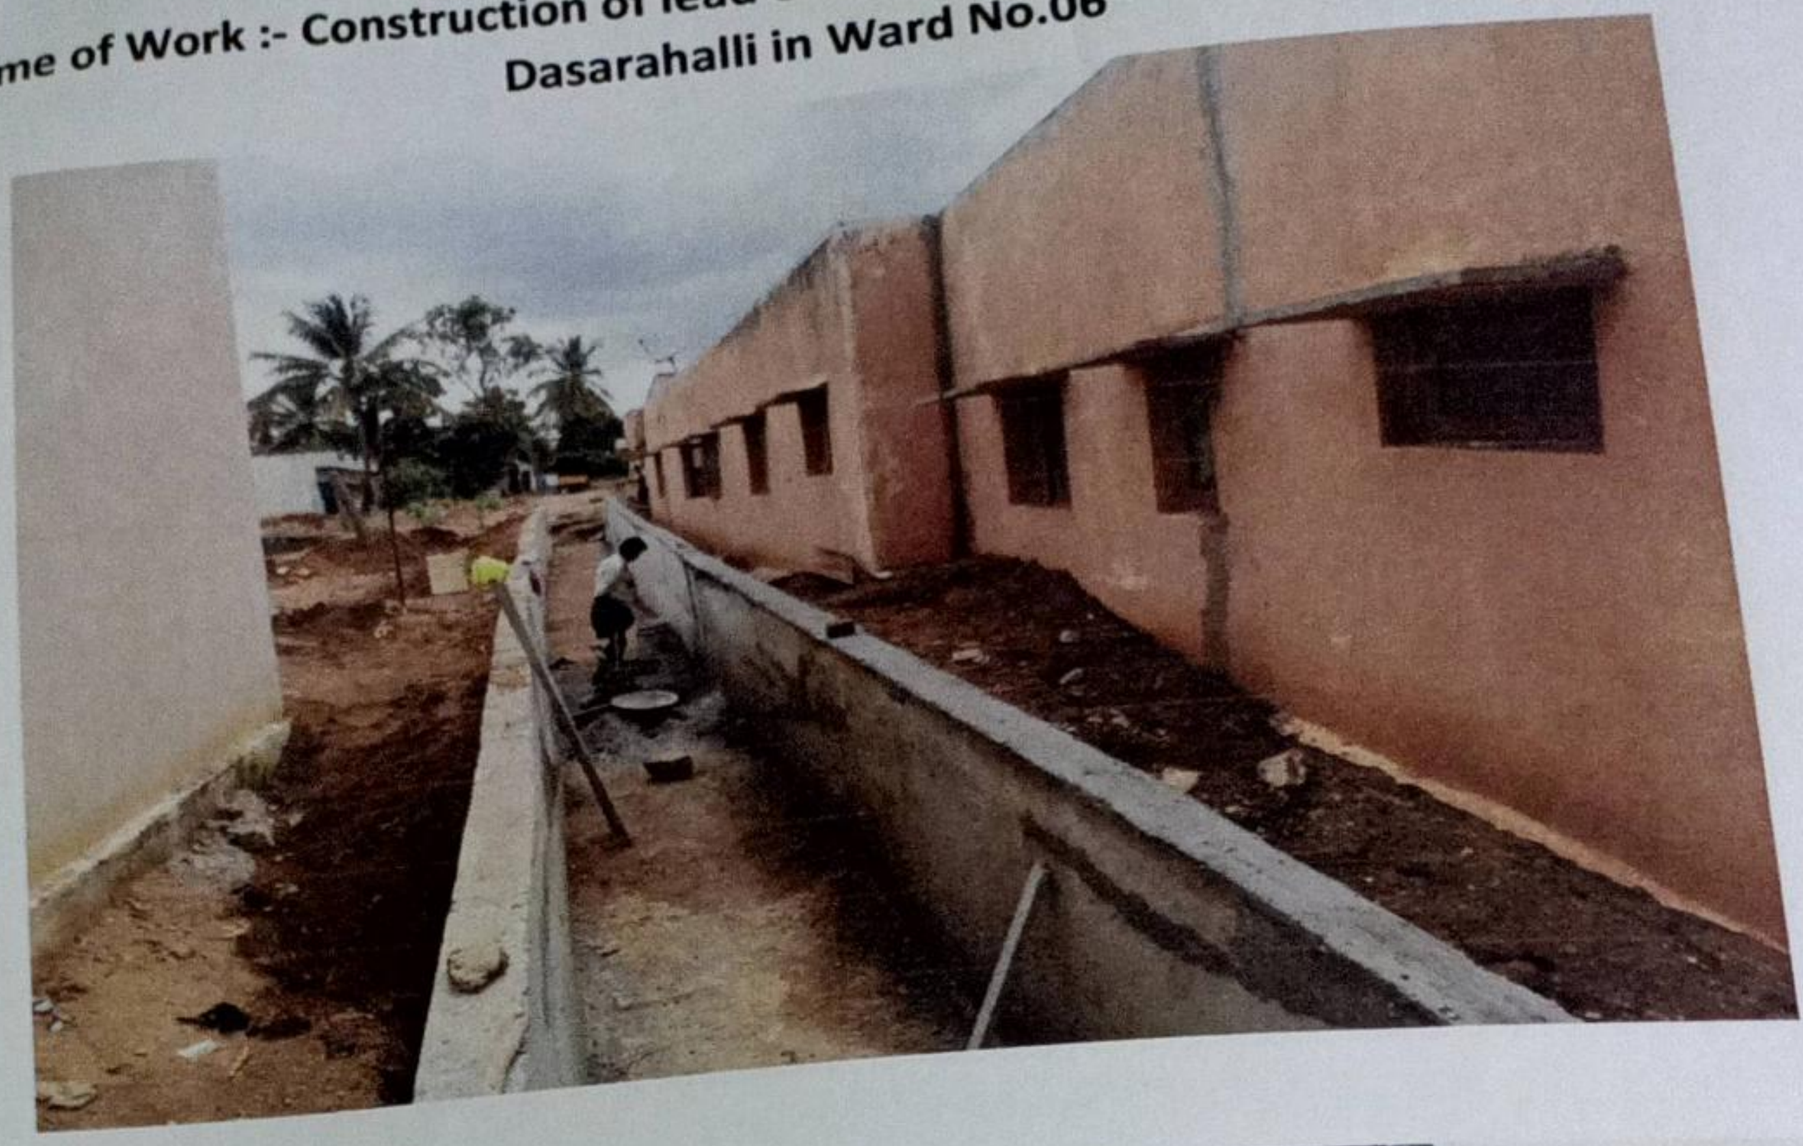

Asst. Executive Engineer
Project Division
Yelahanka Zone
BBMP, Bangalore - 92

Scanned by TapScanner

Name of Work :- Construction of lead of drain to connect strom water drain at Dasarahalli in Ward No.06

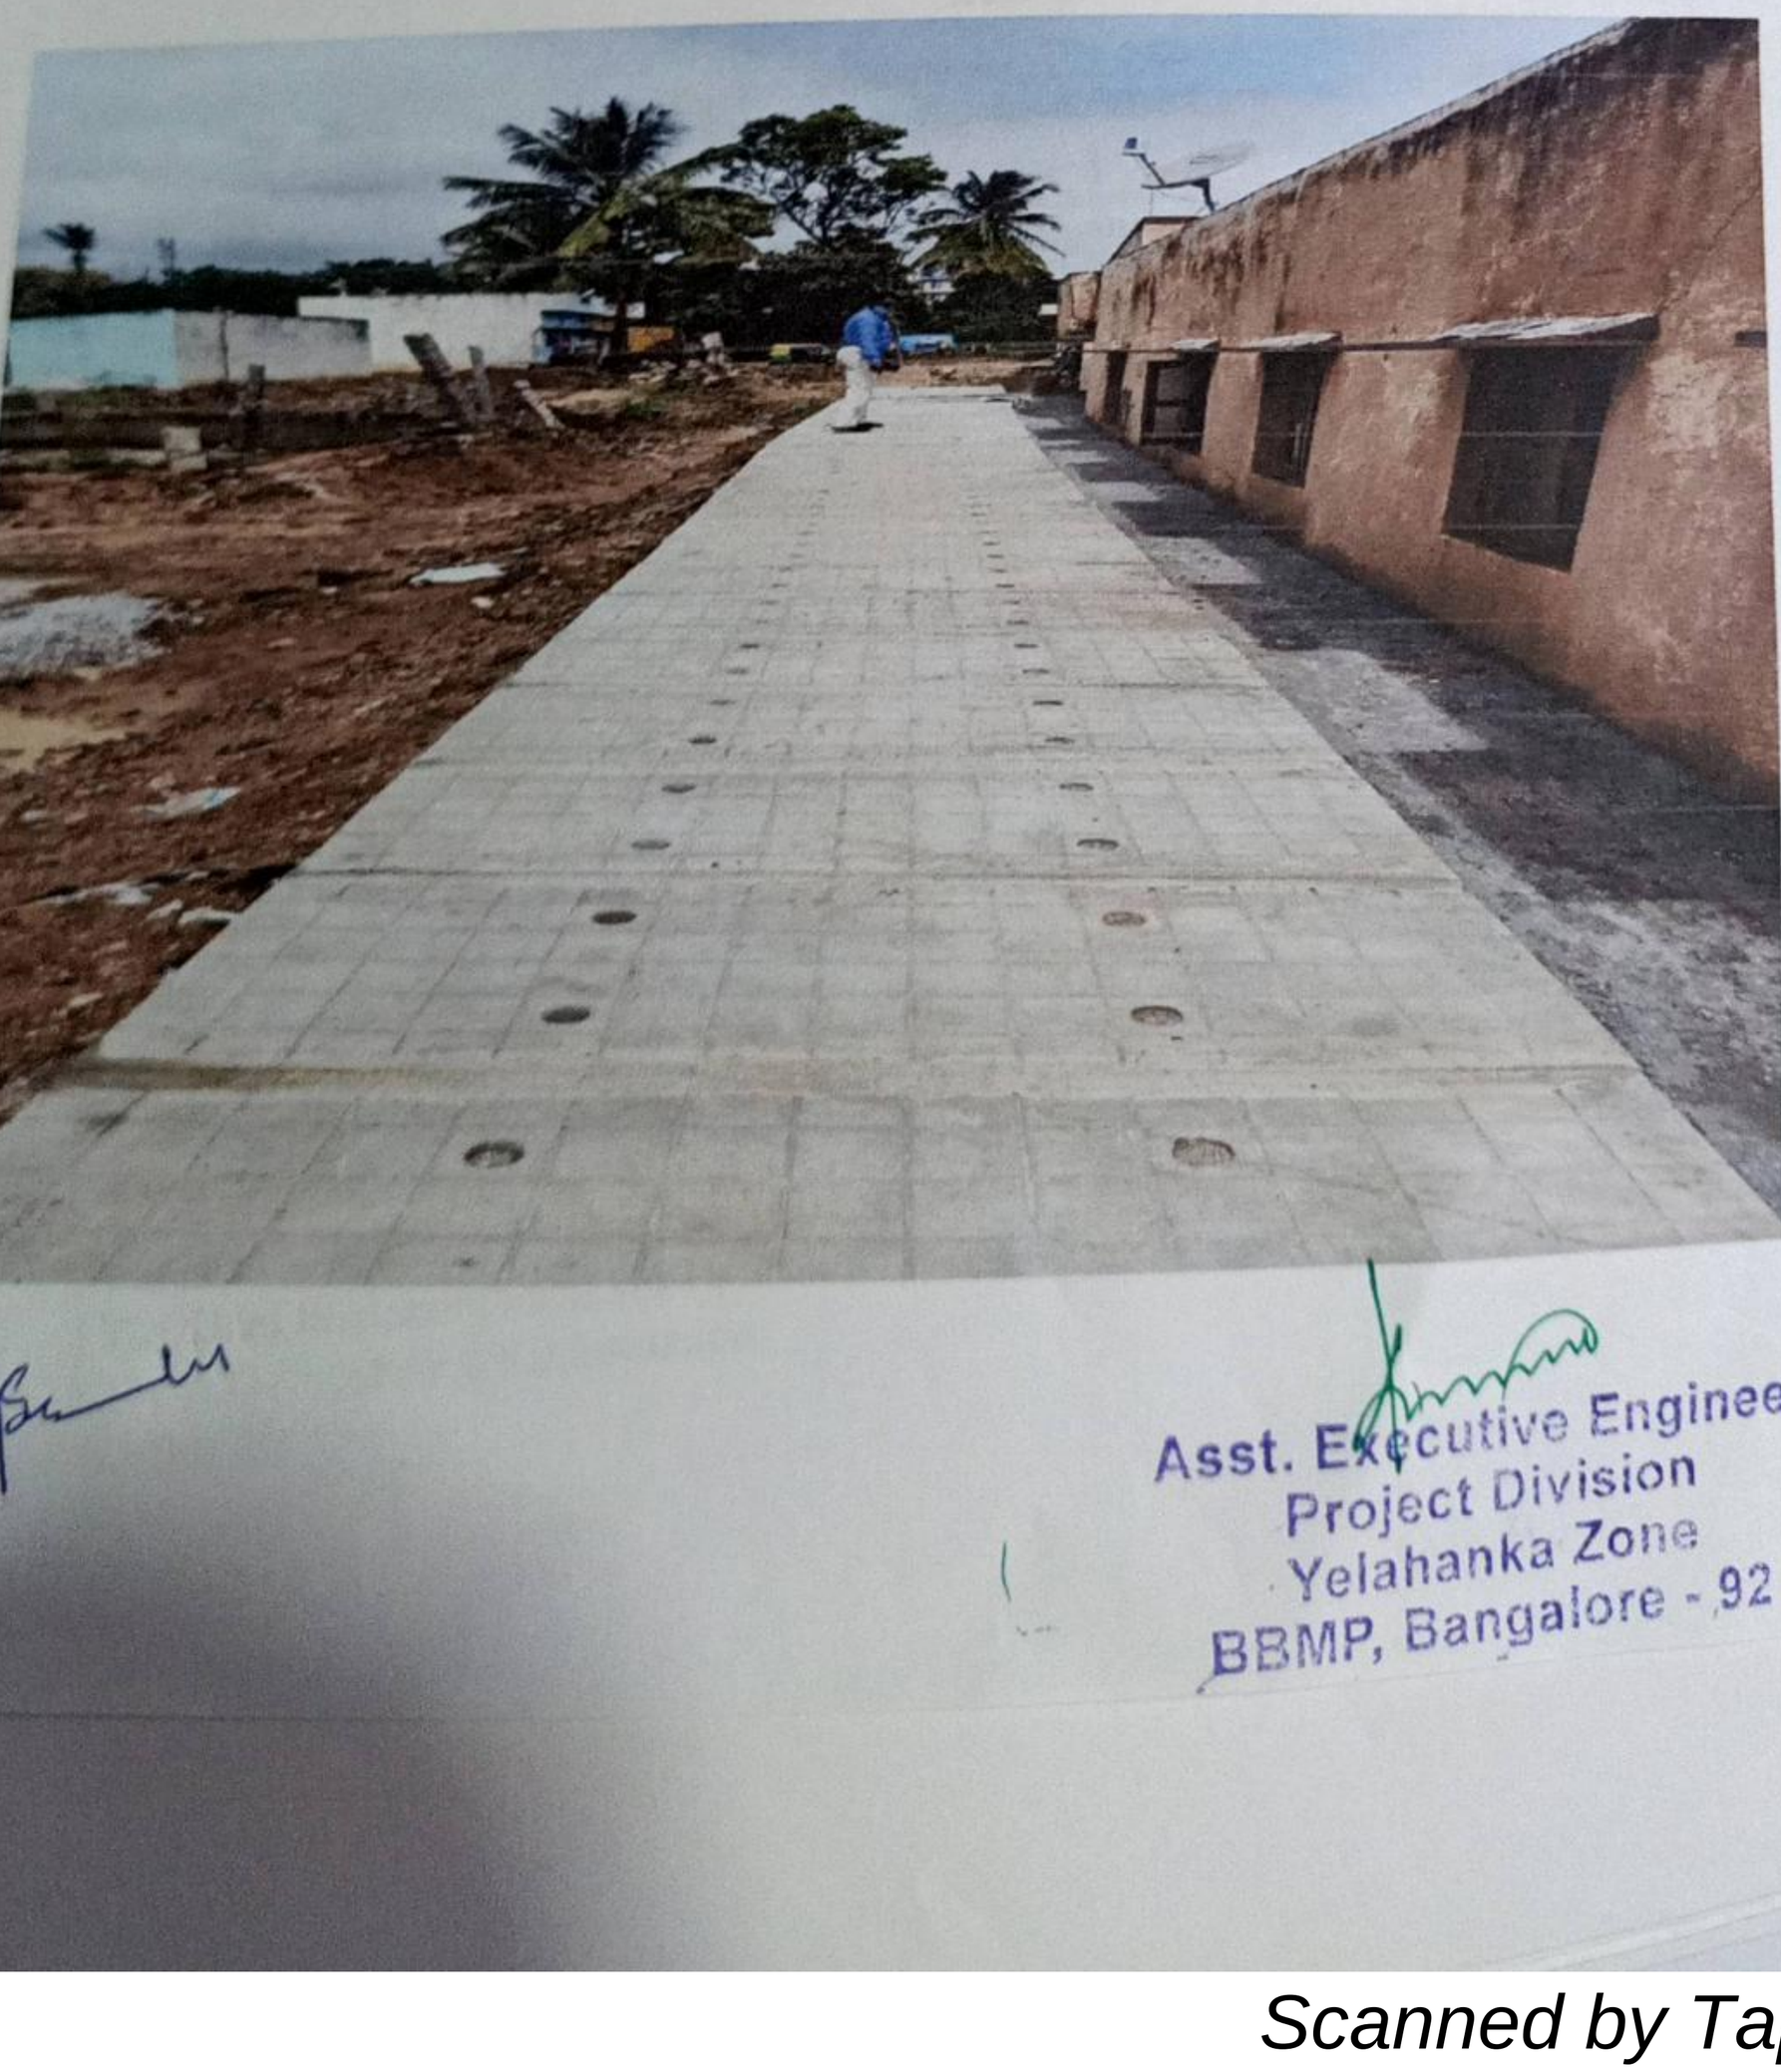

Asst. Executive Engineer
Project Division
Yelahanka Zone
BBMP, Bangalore - 92

Scanned by TapScanner